






URBAN
SYSTEMS



ISSUED FOR
CONCEPT DESIGN
APRIL 2024
urbansystems.ca

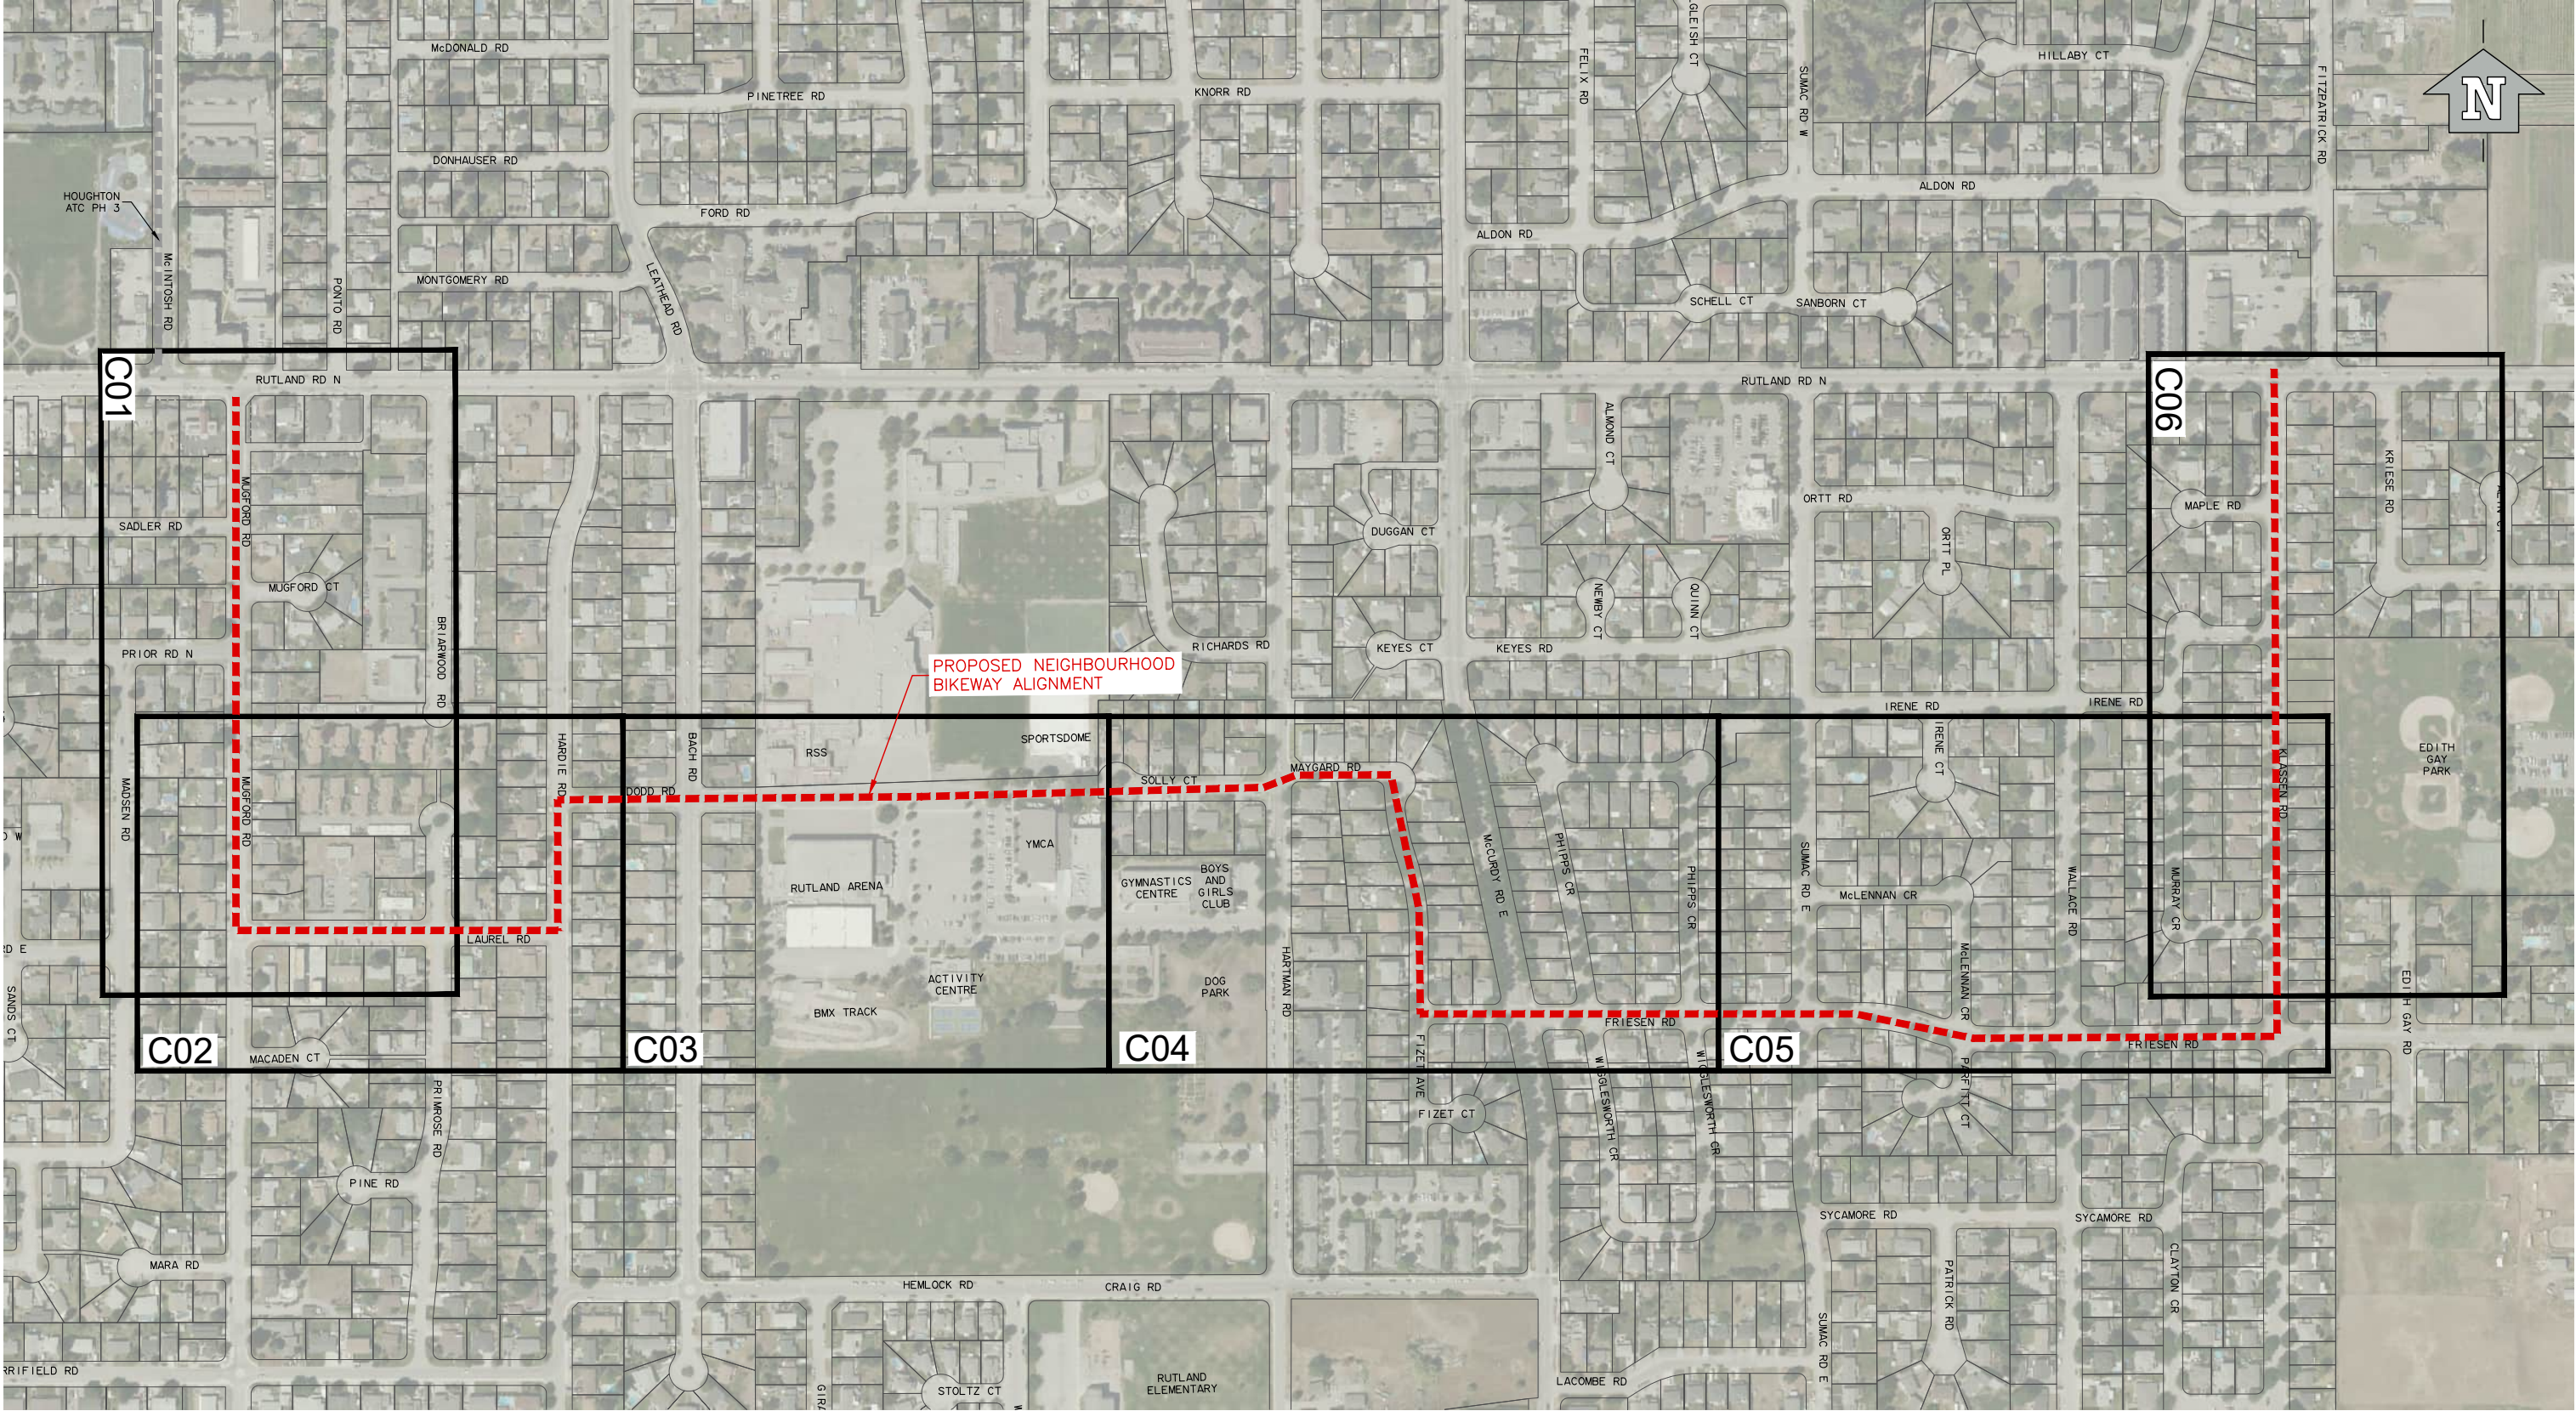

Client/Project	
CITY OF KELOWNA NEIGHBOURHOOD BIKEWAYS PH2	
Revision Date	Figure
2024-04-24	C00
0467.0568.02	Title
OVERALL KEY PLAN	

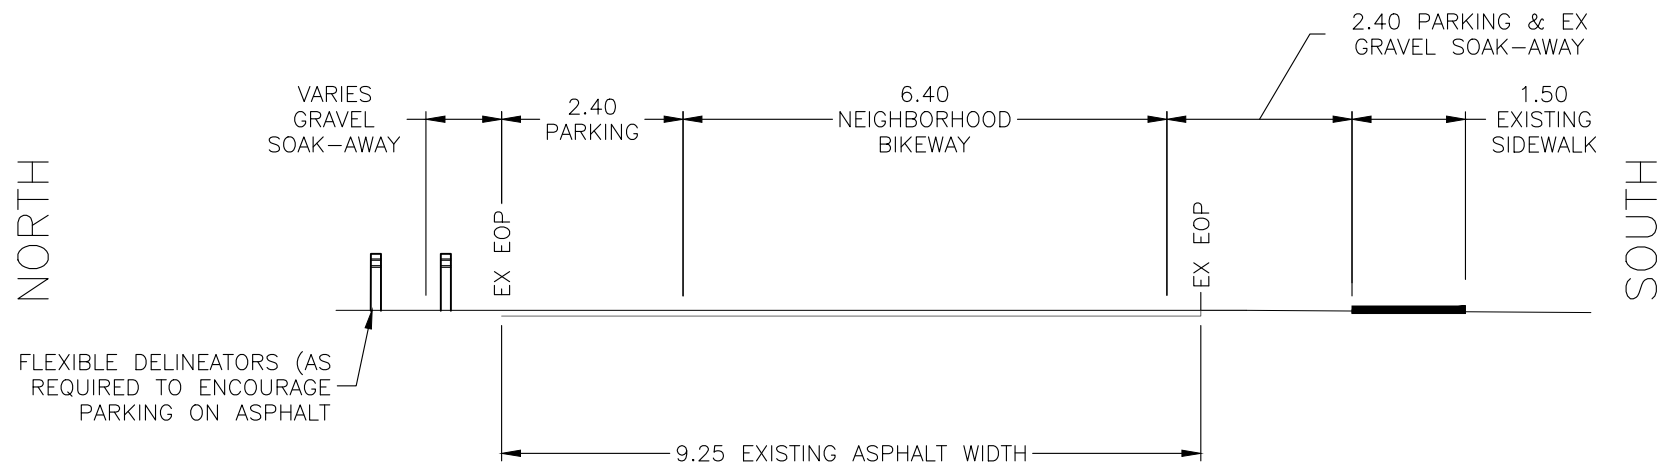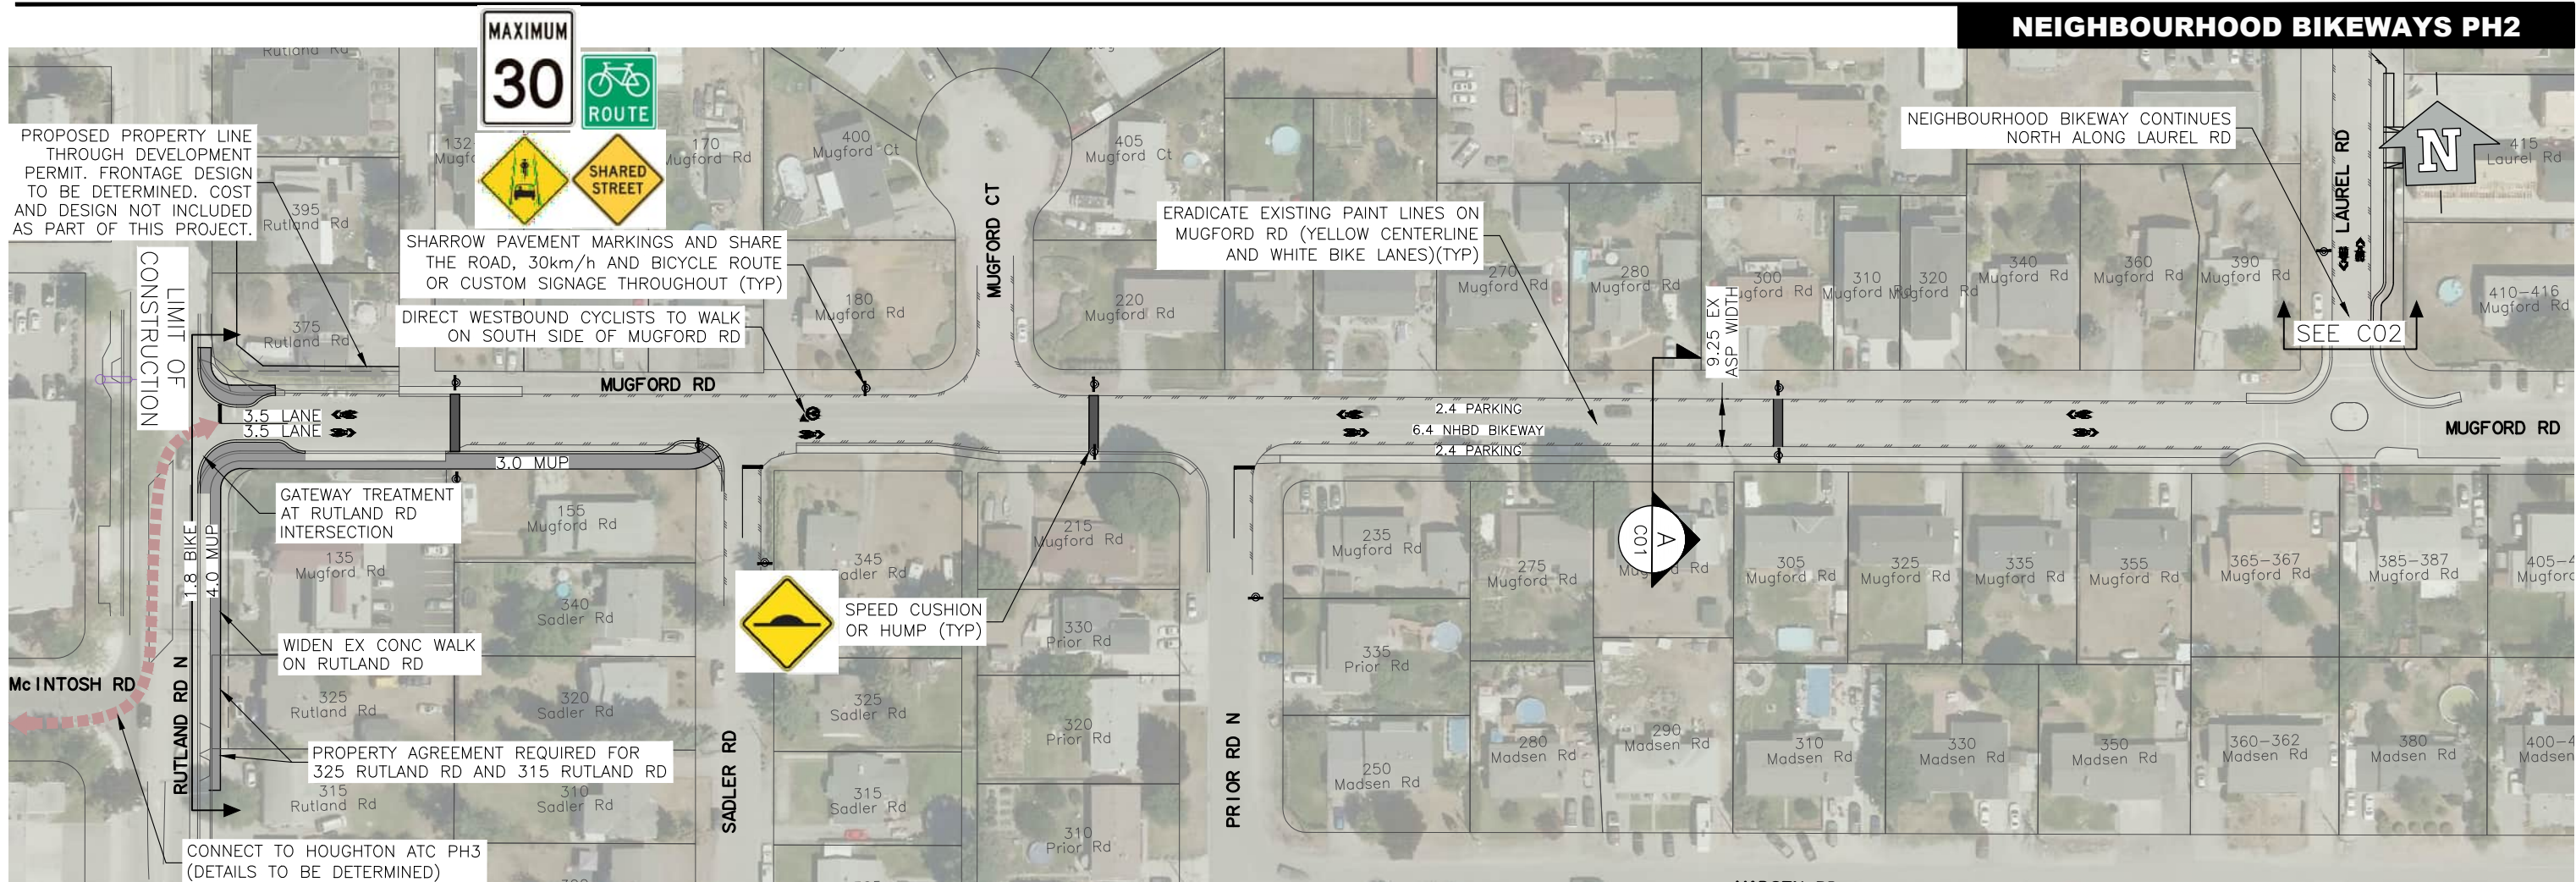


A
C01
TYPICAL SECTION – SHARED LANES
SCALE 1:100

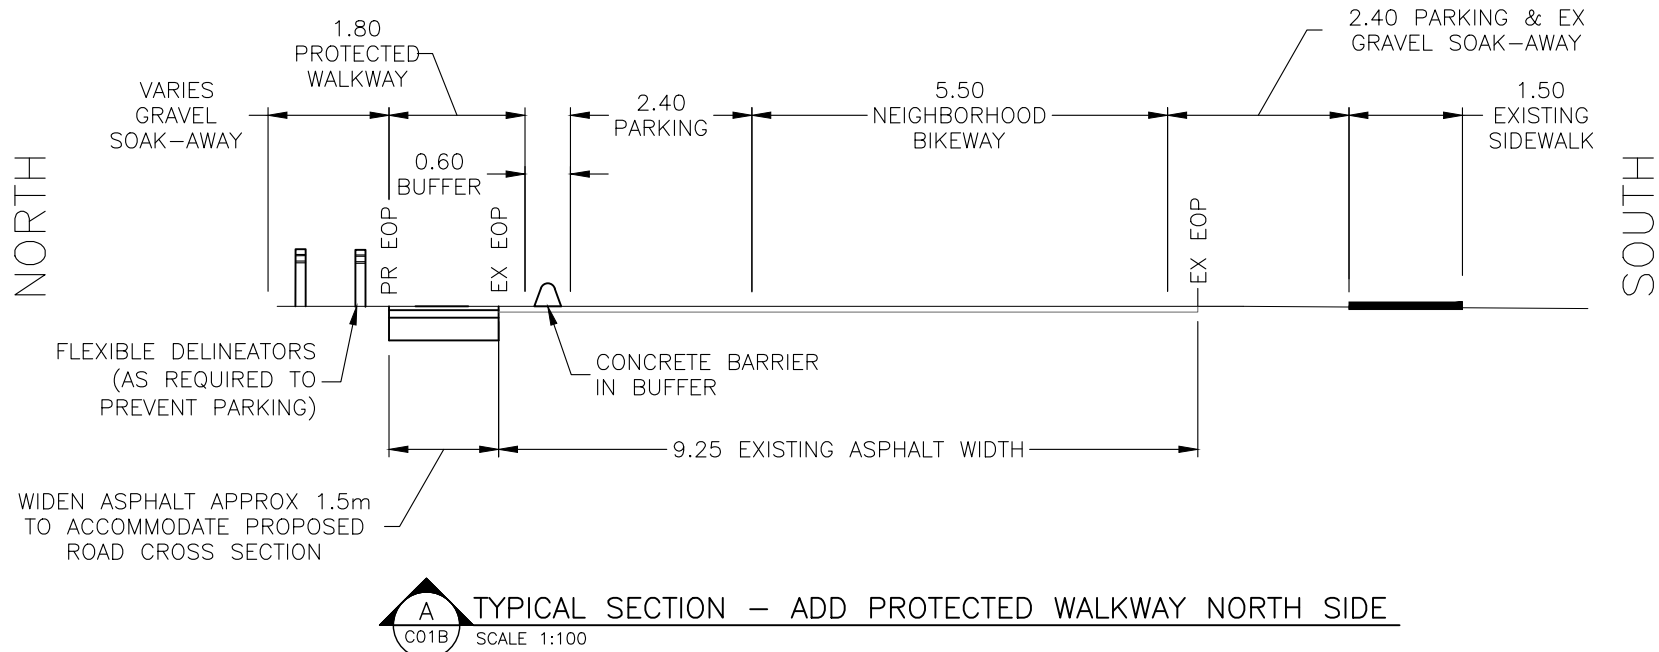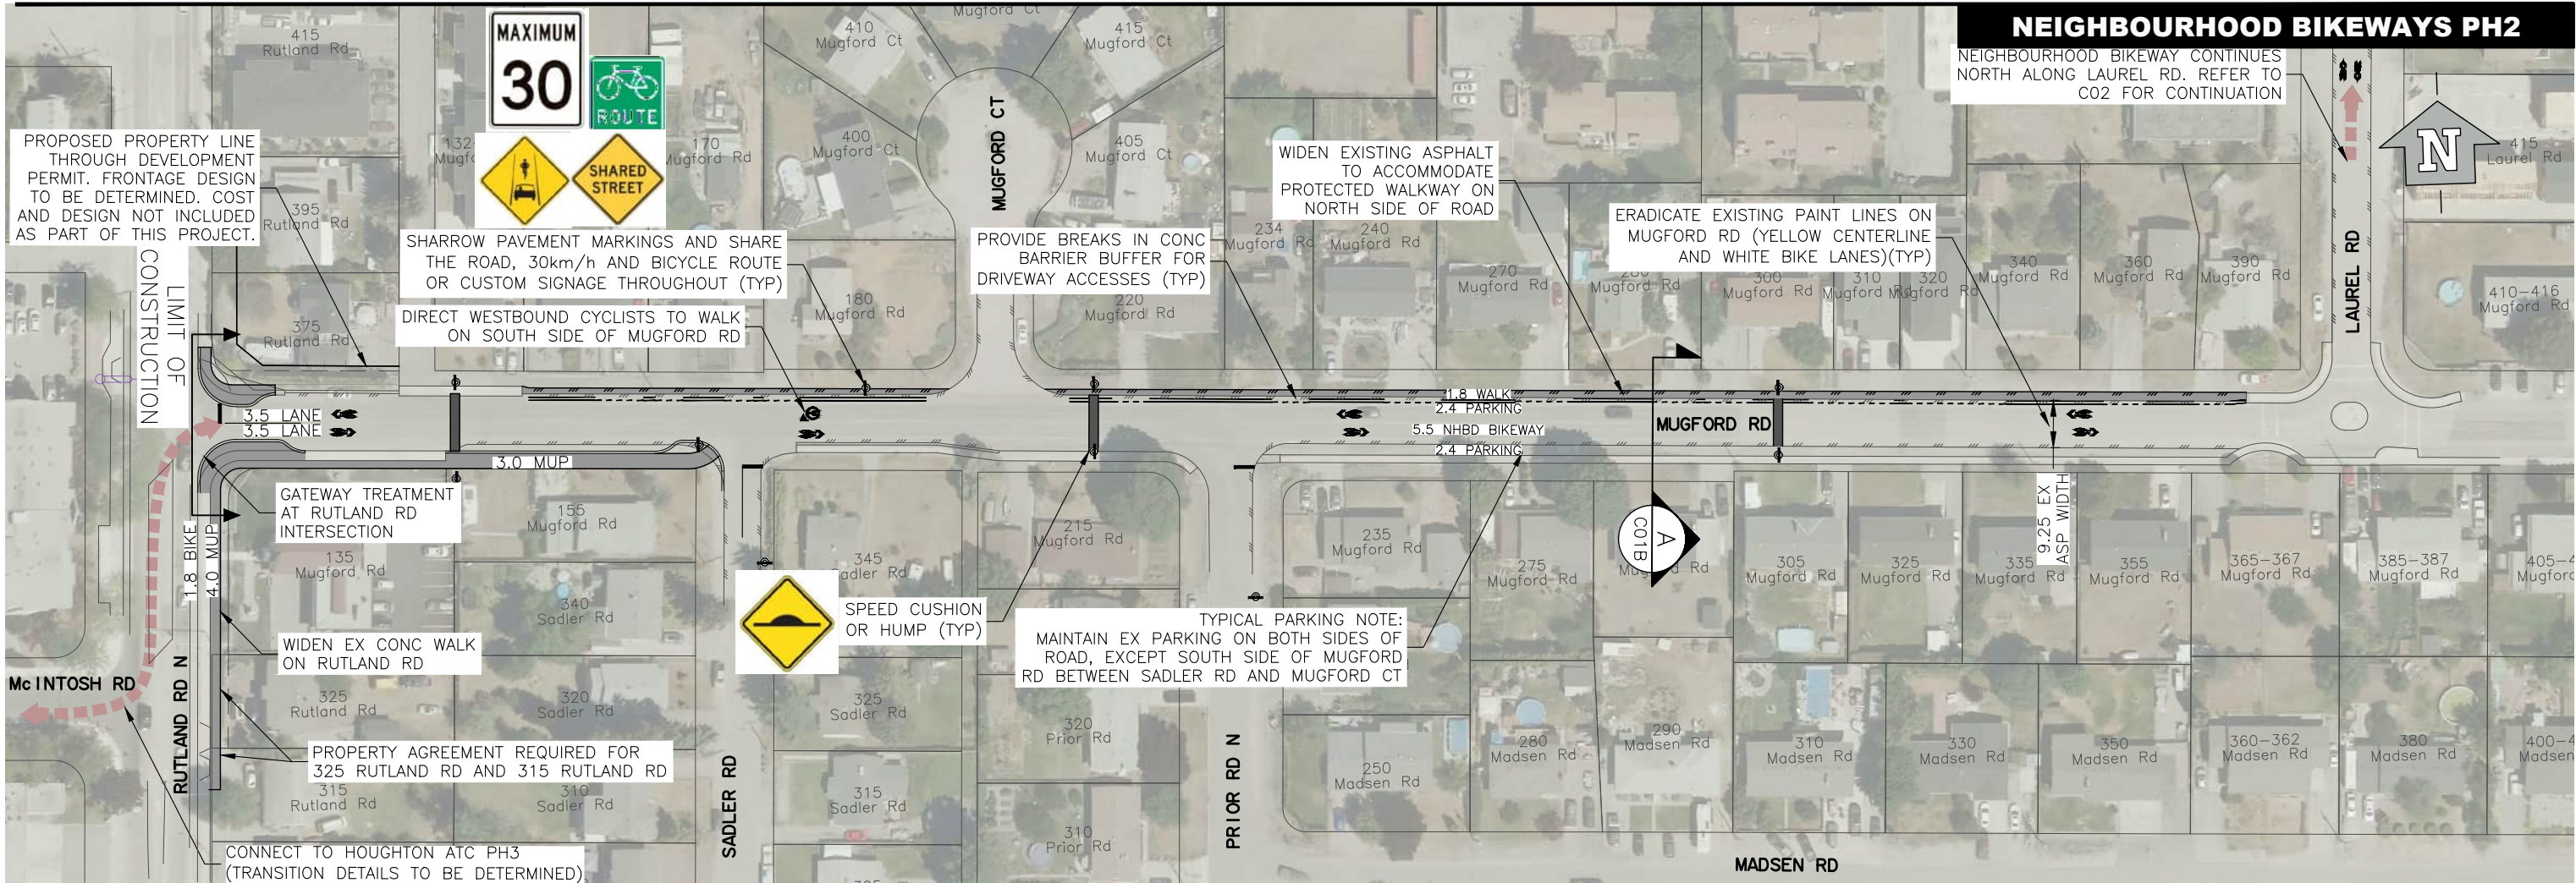

TYPICAL SECTION – ADD PROTECTED WALKWAY NORTH SIDE
SCALE 1:100

NEIGHBOURHOOD BIKEWAYS PH2

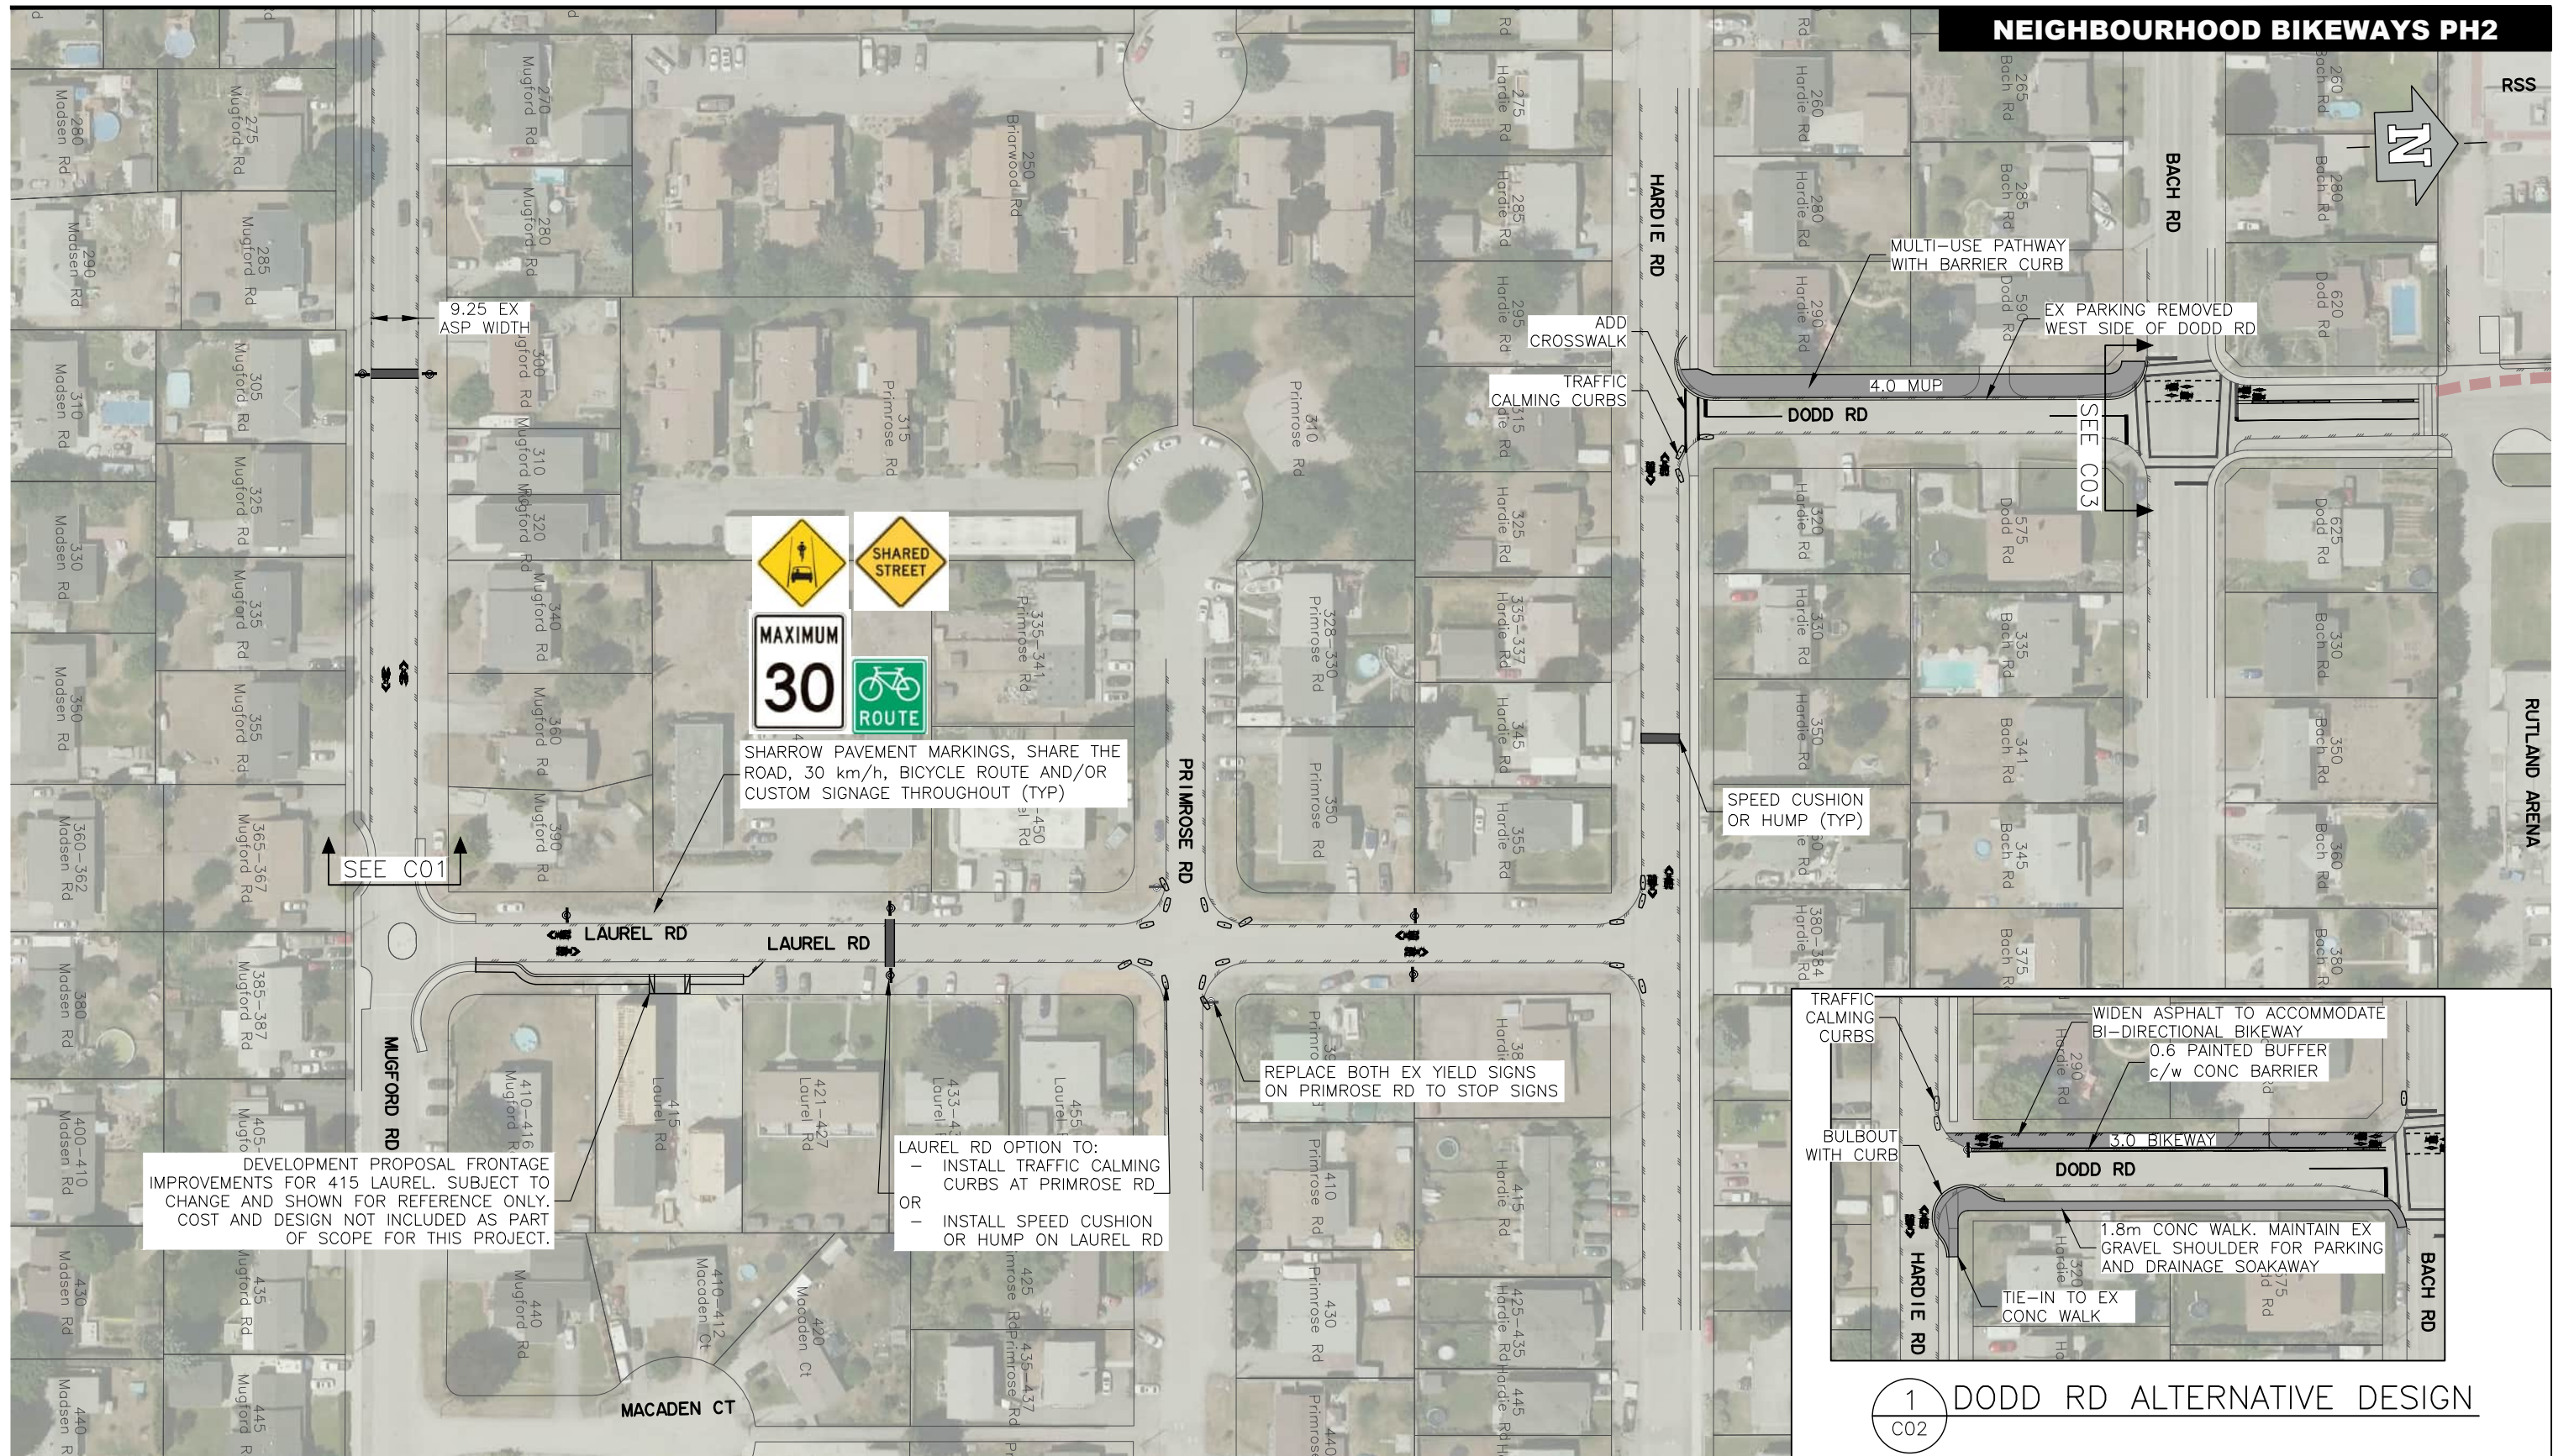


ISSUED FOR
CONCEPT DESIGN
APRIL 2024
urbansystems.ca



Client/Project	
CITY OF KELOWNA NEIGHBOURHOOD BIKEWAYS PH2	
Revision Date	Figure
2024-04-24	C02
0467.0568.02	Title
LAUREL RD & DODD RD MUGFORD RD TO RRP	

NEIGHBOURHOOD BIKEWAYS PH2

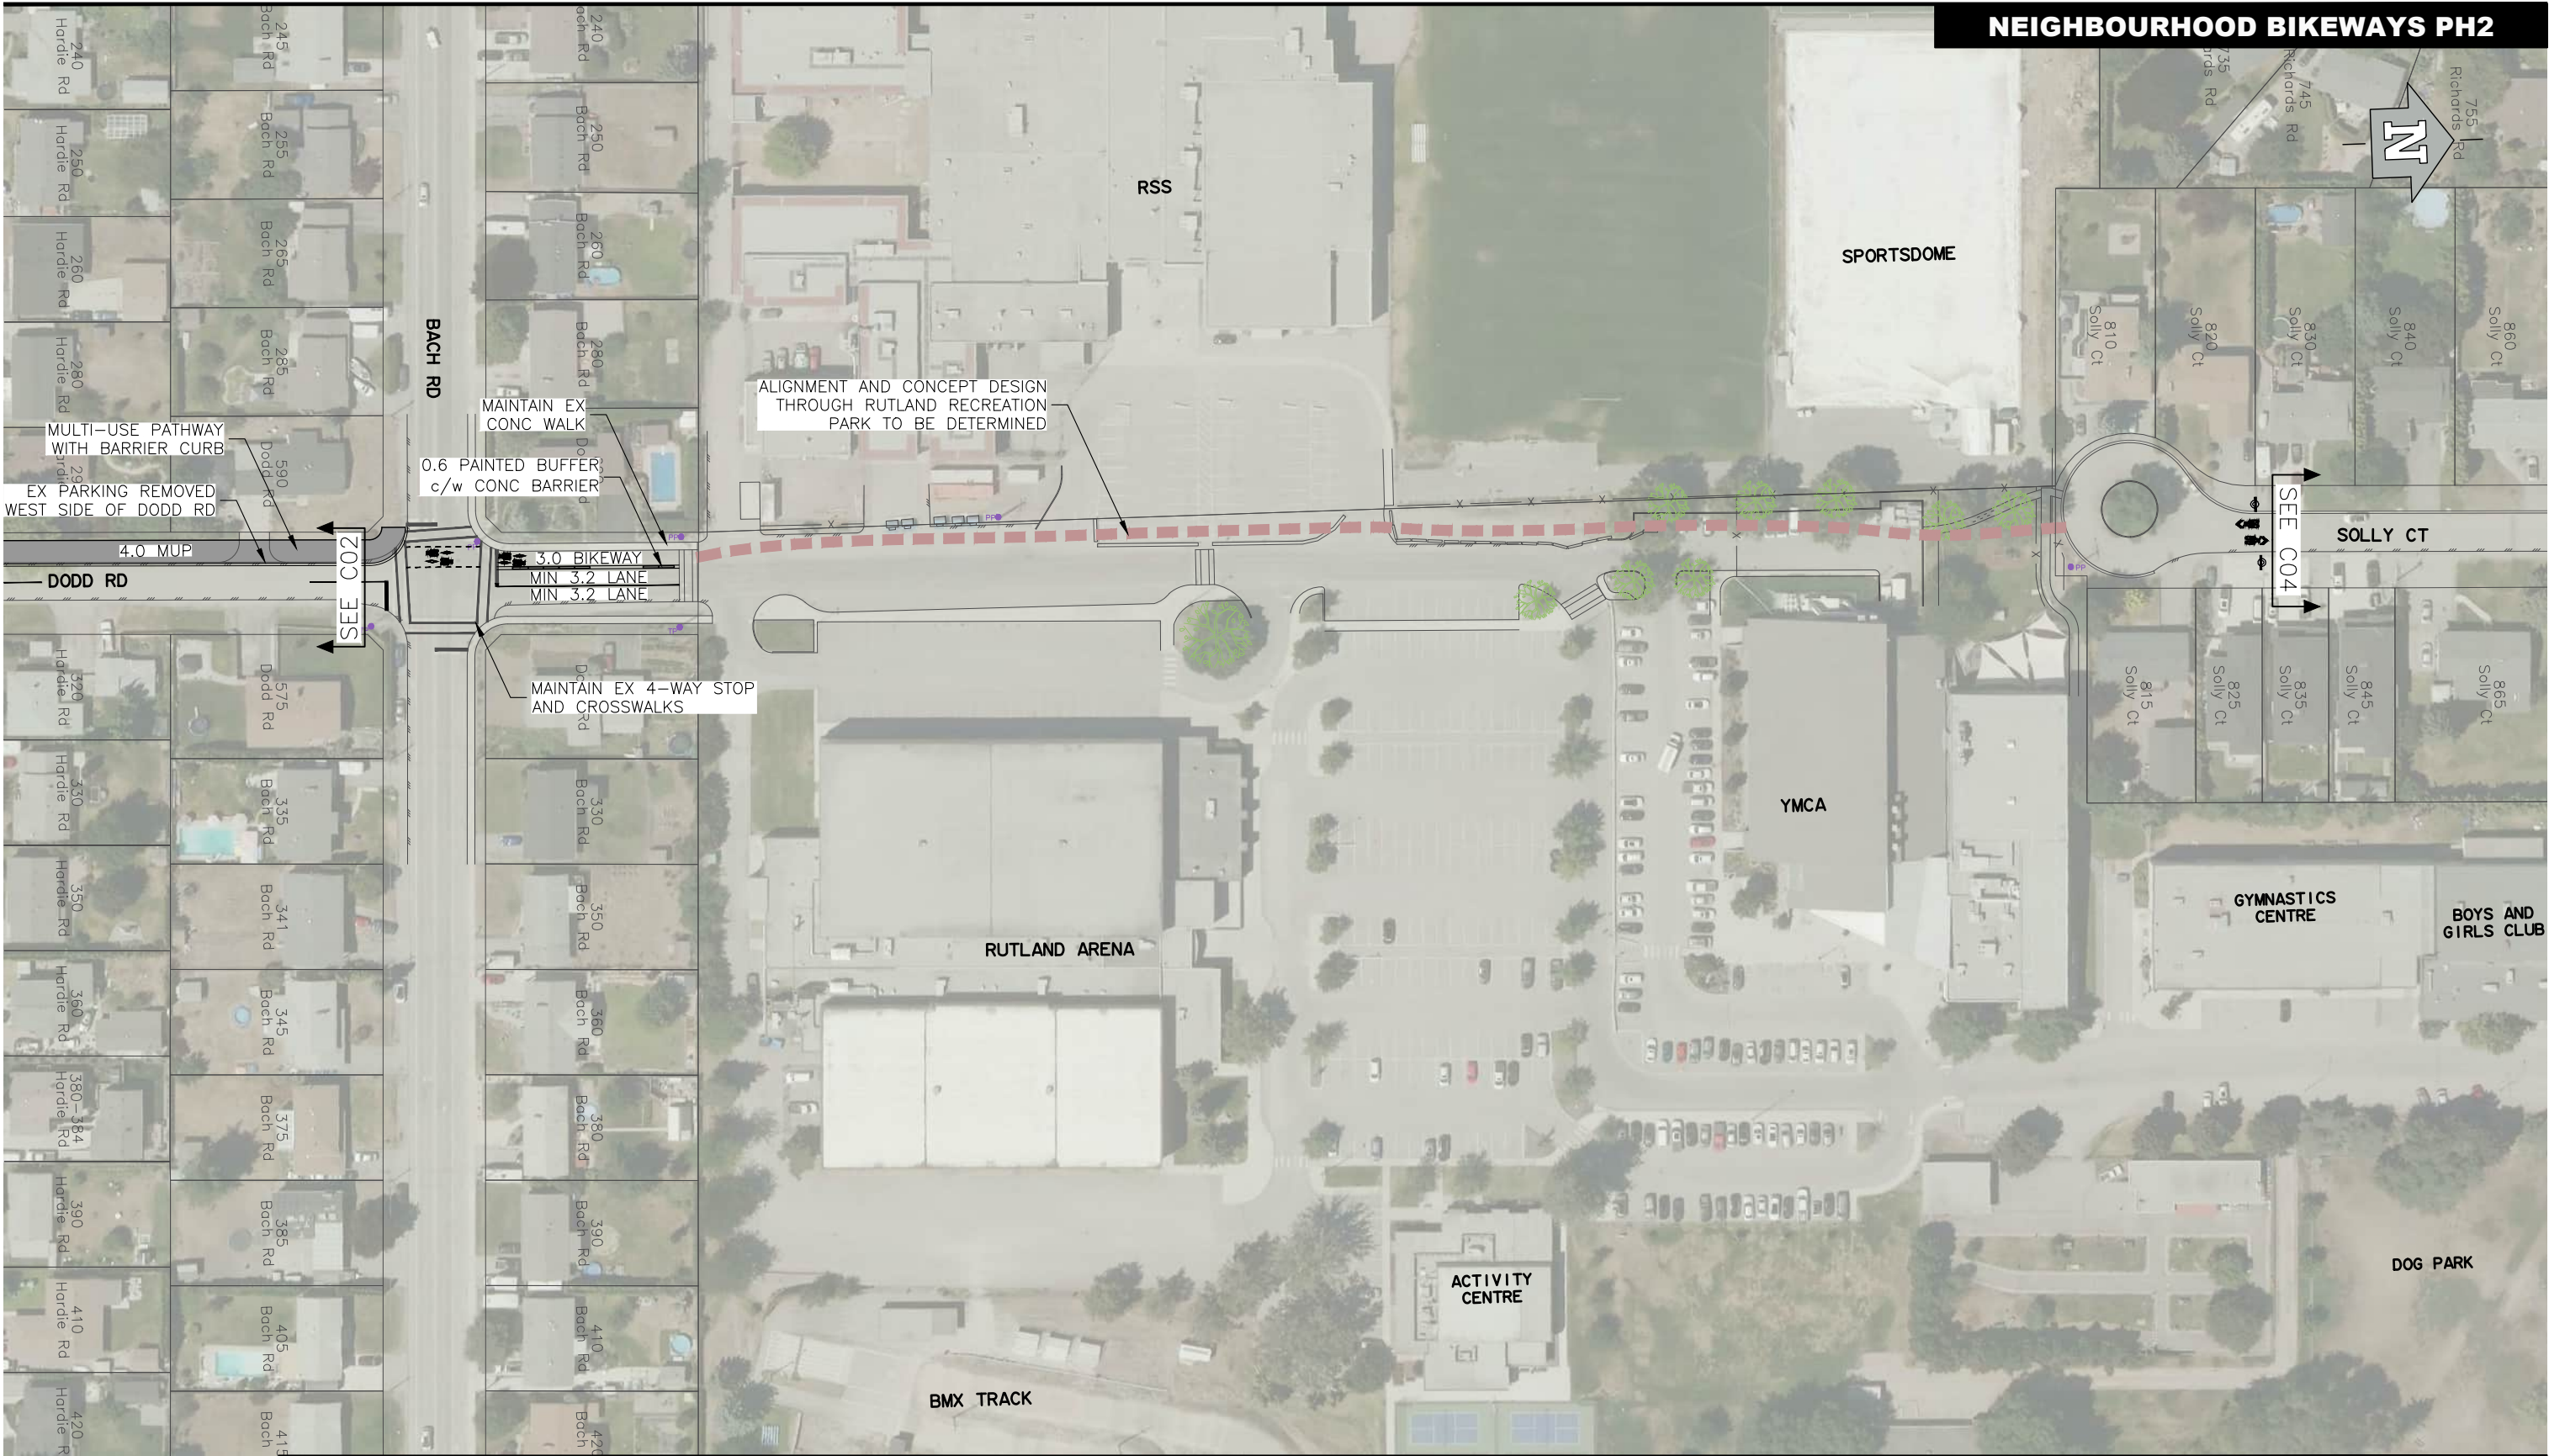


URBAN
SYSTEMS

ISSUED FOR
CONCEPT DESIGN
APRIL 2024
urbansystems.ca



Client/Project	
CITY OF KELOWNA NEIGHBOURHOOD BIKEWAYS PH2	
Revision Date	Figure
2024-04-24	C03
0467.0568.02	Title
RUTLAND RECREATION PARK	

NEIGHBOURHOOD BIKEWAYS PH2

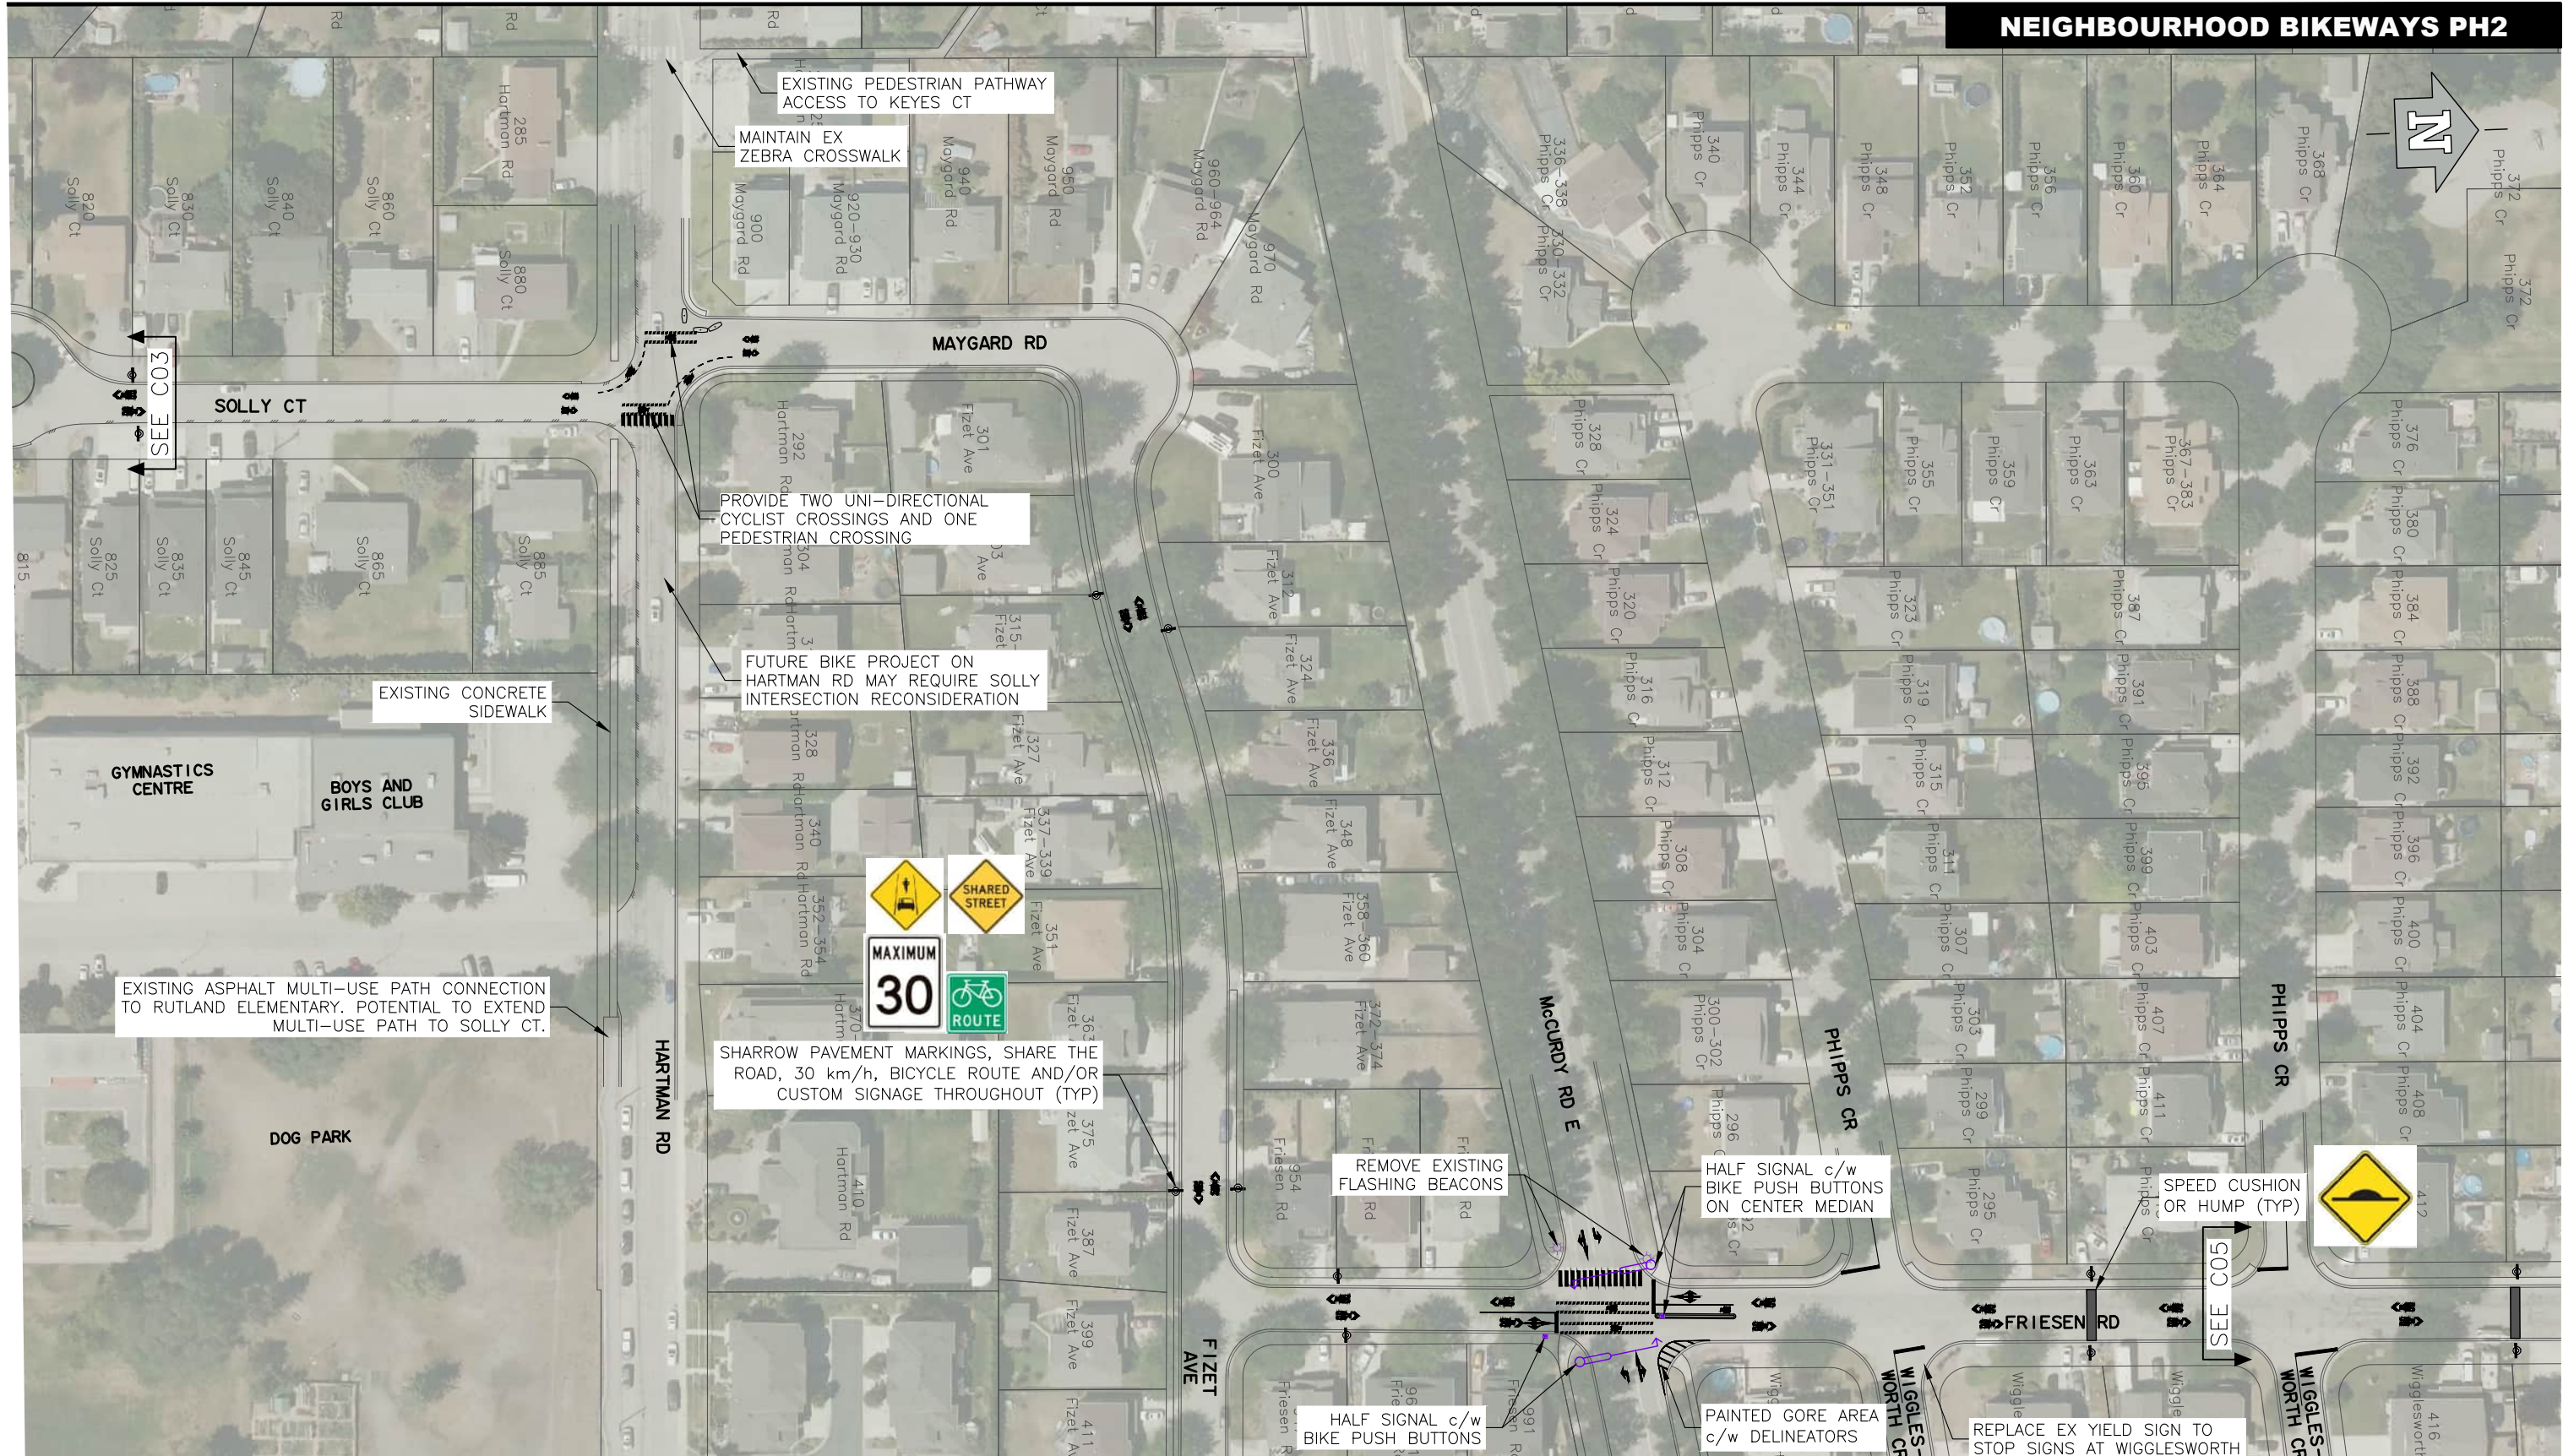

URBAN
S Y S T E M S

ISSUED FOR
CONCEPT DESIGN
APRIL 2024
urbansystems.ca

1:1250 0 25 50m


CITY OF KELOWNA
NEIGHBOURHOOD BIKEWAYS PH2

Revision Date	Figure
2024-04-24	C04

0467.0568.02	Title
--------------	-------

**SOLLY RD & FRIESEN RD
HARTMAN RD TO PHIPPS CR**

NEIGHBOURHOOD BIKEWAYS PH2

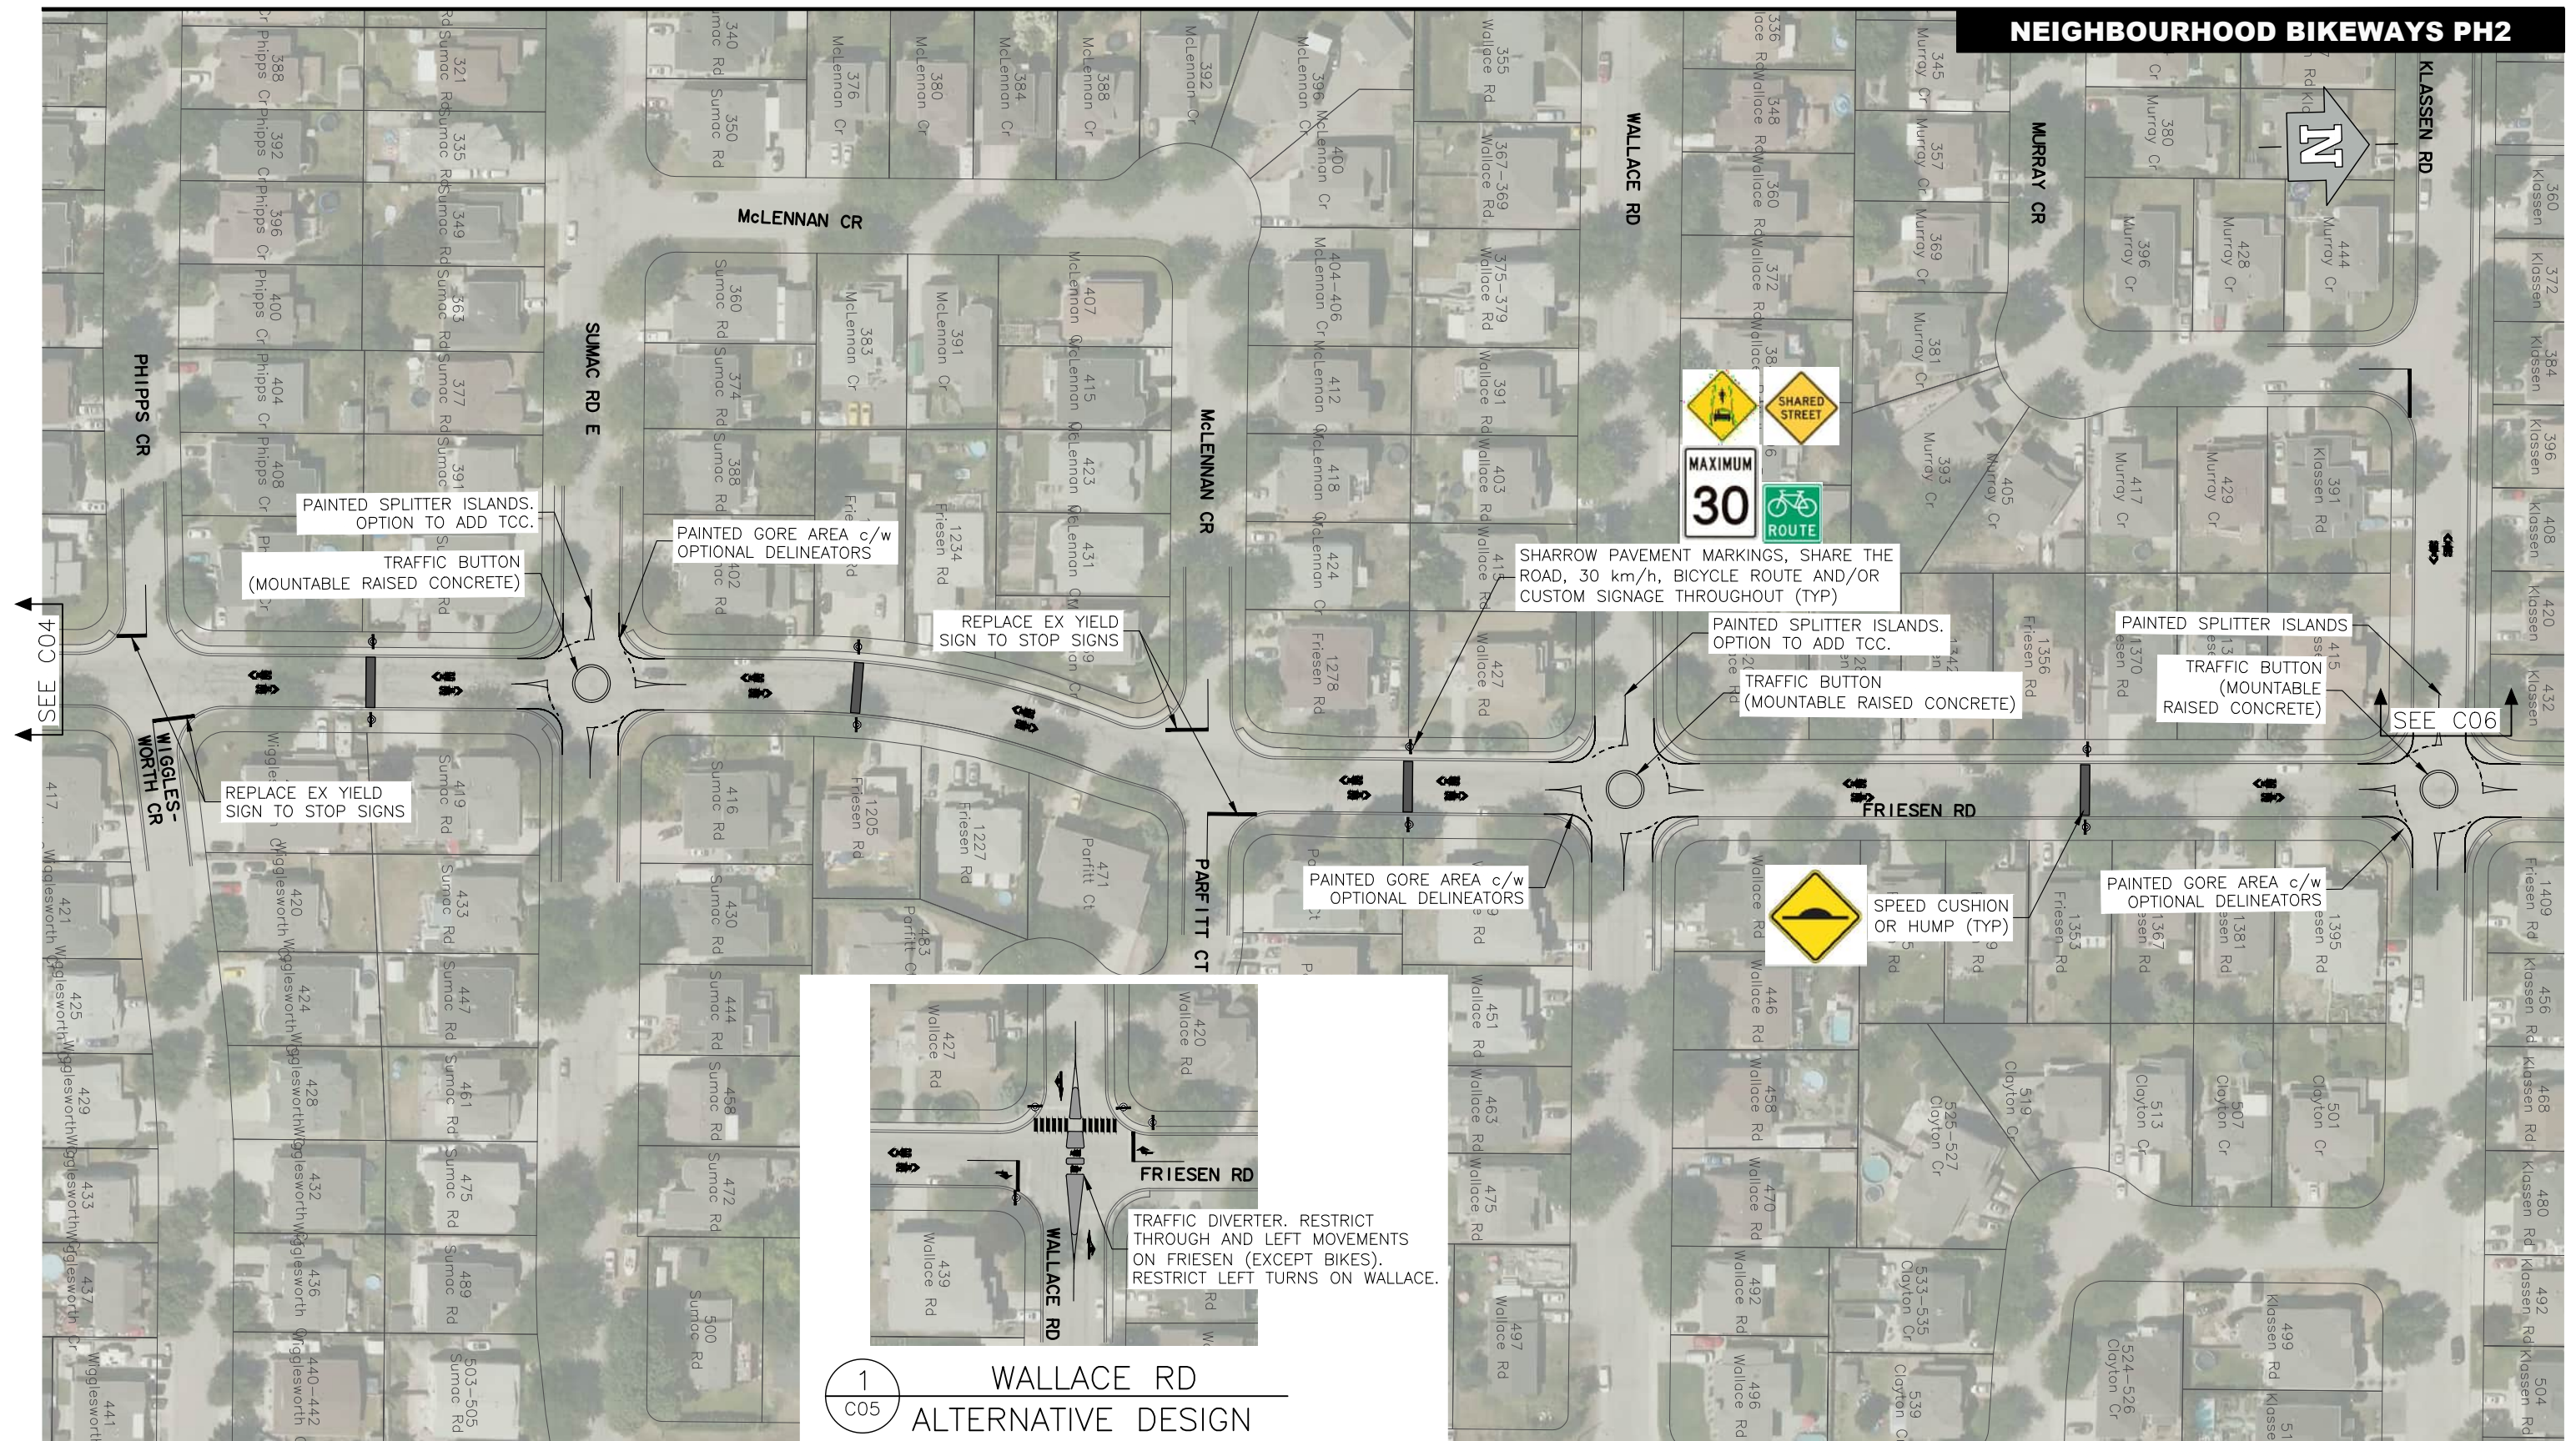

URBAN
S Y S T E M S


ISSUED FOR
CONCEPT DESIGN
APRIL 2024
urbansystems.ca

0 25 50m
1:1250

CITY OF KELOWNA
NEIGHBOURHOOD BIKEWAYS PH2

Revision Date	Figure
2024-04-24	C05
0467.0568.02	Title

**FRIESEN RD
SUMAC RD E TO KLASSEN RD**

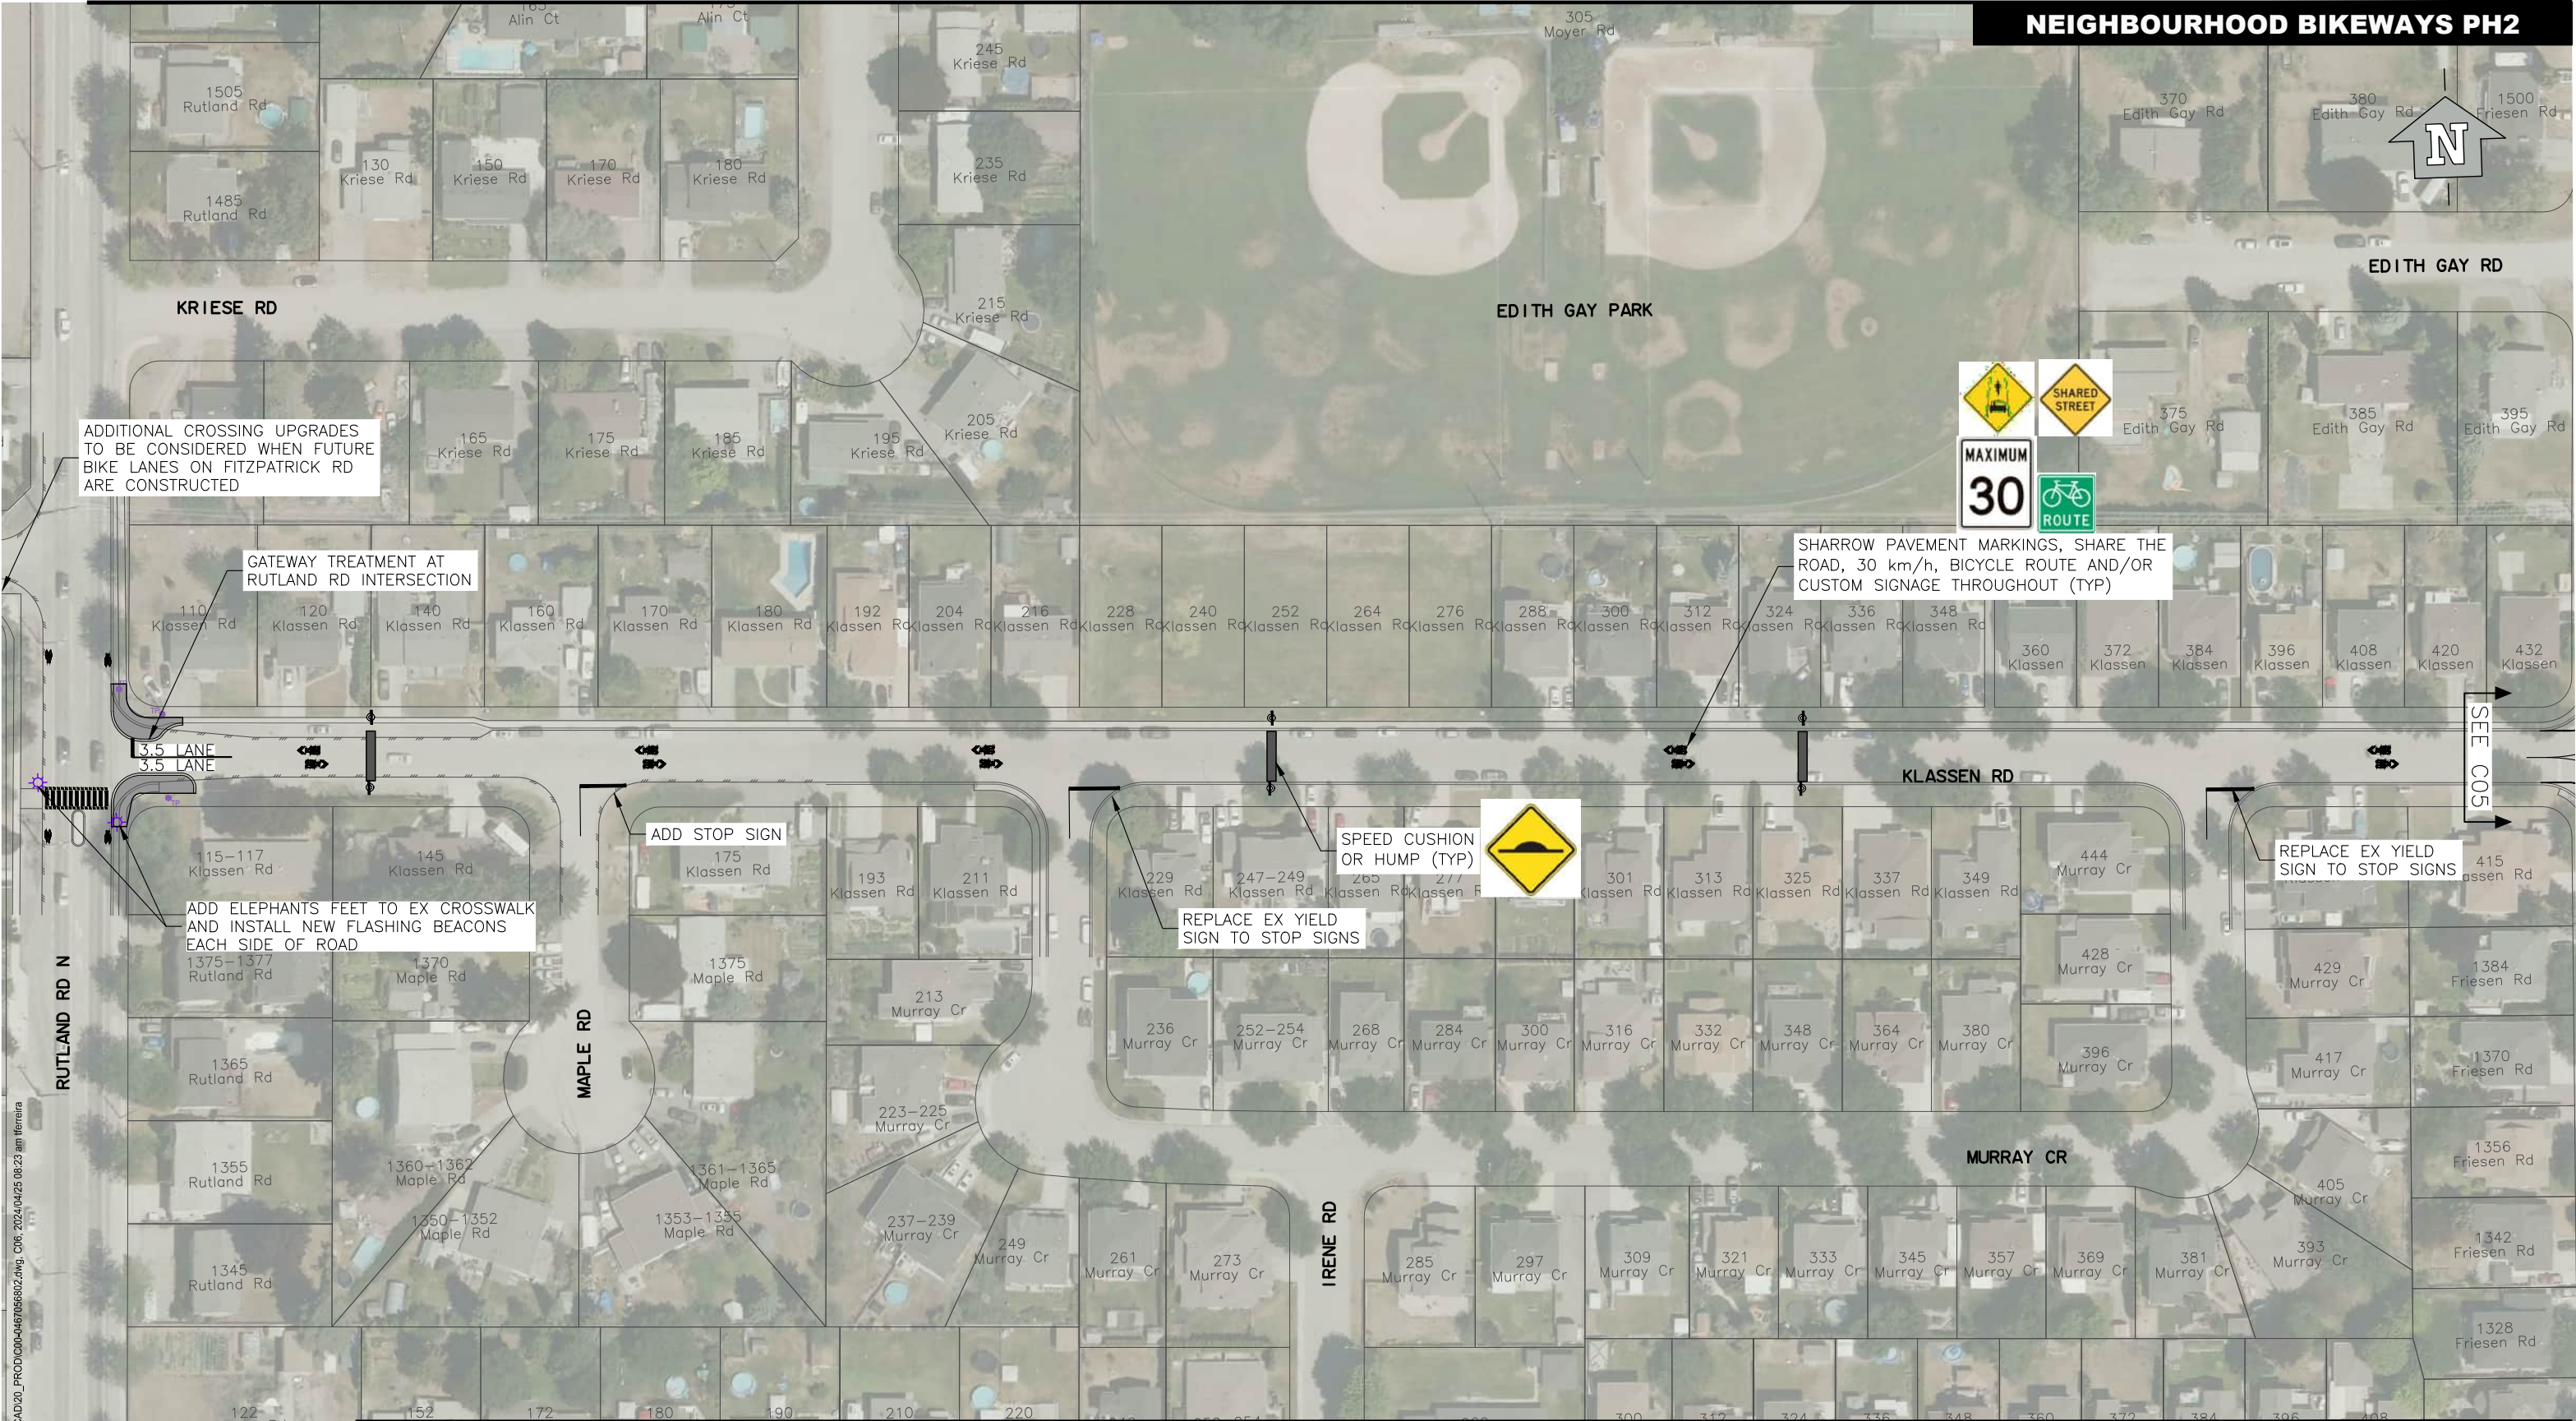

NEIGHBOURHOOD BIKEWAYS PH2



ADDITIONAL CROSSING UPGRADES TO BE CONSIDERED WHEN FUTURE BIKE LANES ON FITZPATRICK RD ARE CONSTRUCTED

GATEWAY TREATMENT AT RUTLAND RD INTERSECTION

SHARROW PAVEMENT MARKINGS, SHARE THE ROAD, 30 km/h, BICYCLE ROUTE AND/OR CUSTOM SIGNAGE THROUGHOUT (TYP)

ADD ELEPHANTS FEET TO EX CROSSWALK AND INSTALL NEW FLASHING BEACONS EACH SIDE OF ROAD

ADD STOP SIGN

SPEED CUSHION OR HUMP (TYP)

REPLACE EX YIELD SIGN TO STOP SIGNS

REPLACE EX YIELD SIGN TO STOP SIGNS

SEE C05

URBANSYSTEMS

ISSUED FOR
CONCEPT DESIGN
APRIL 2024
urbansystems.ca



Client/Project	
CITY OF KELOWNA NEIGHBOURHOOD BIKEWAYS PH2	
Revision Date	Figure
2024-04-24	C06
0467.0568.02	Title
KLASSEN RD RUTLAND RD N TO FRIESEN RD	

U:\Projects_KEL\0467\0568\02\Design\CAD\20_PRODD\000-0467\0568\02.dwg, C06, 2024/04/25 08:23 am Ferreira